


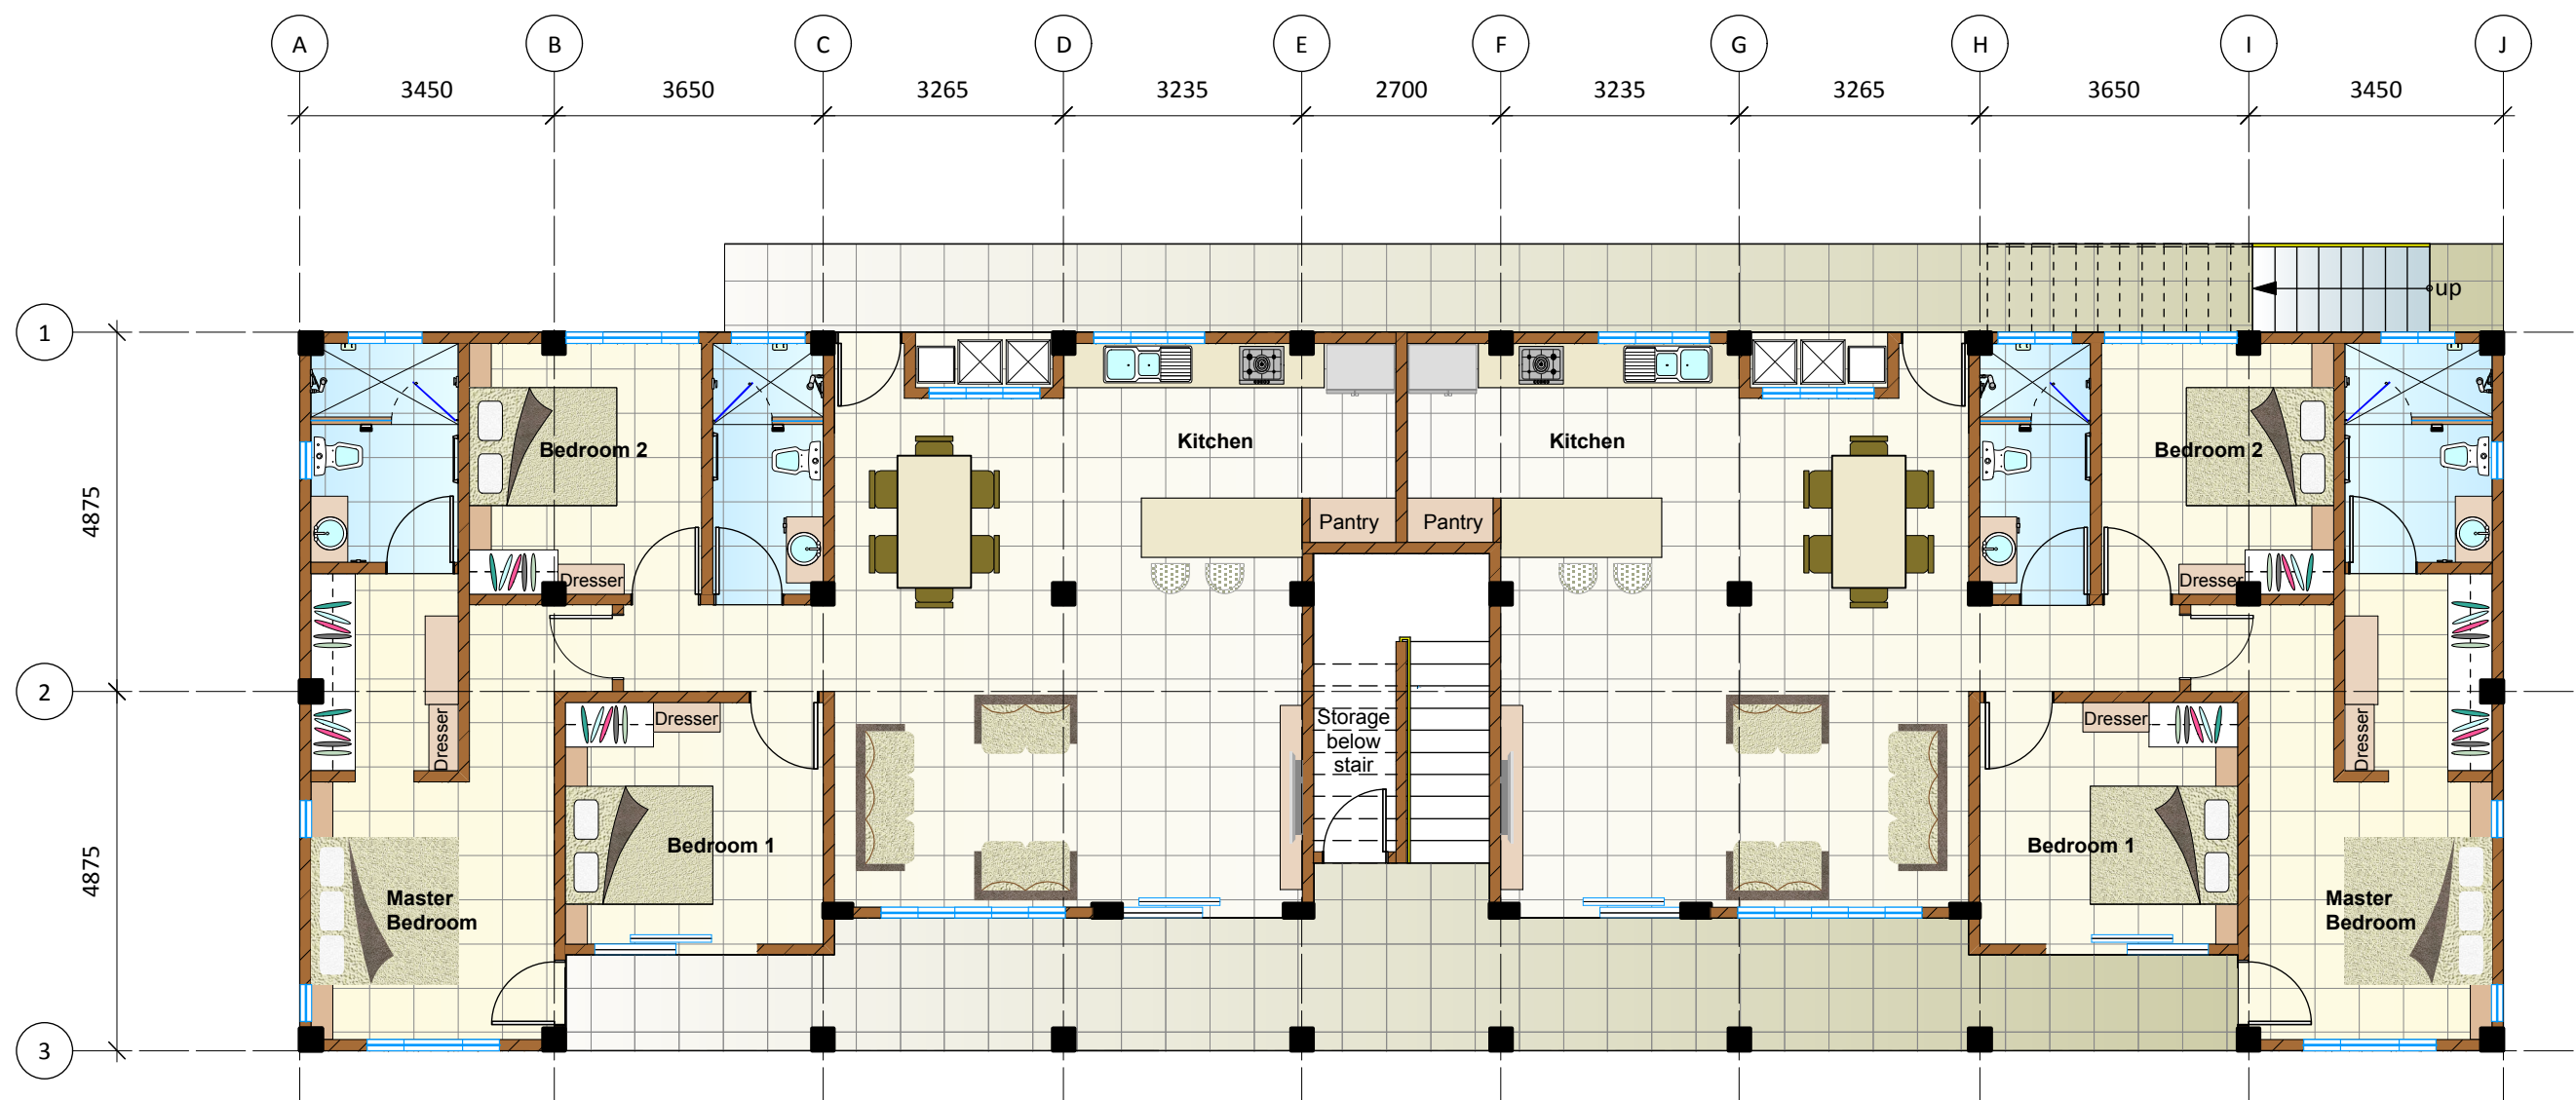

PROPOSED GROUND PLAN

SCALE 1 : 100